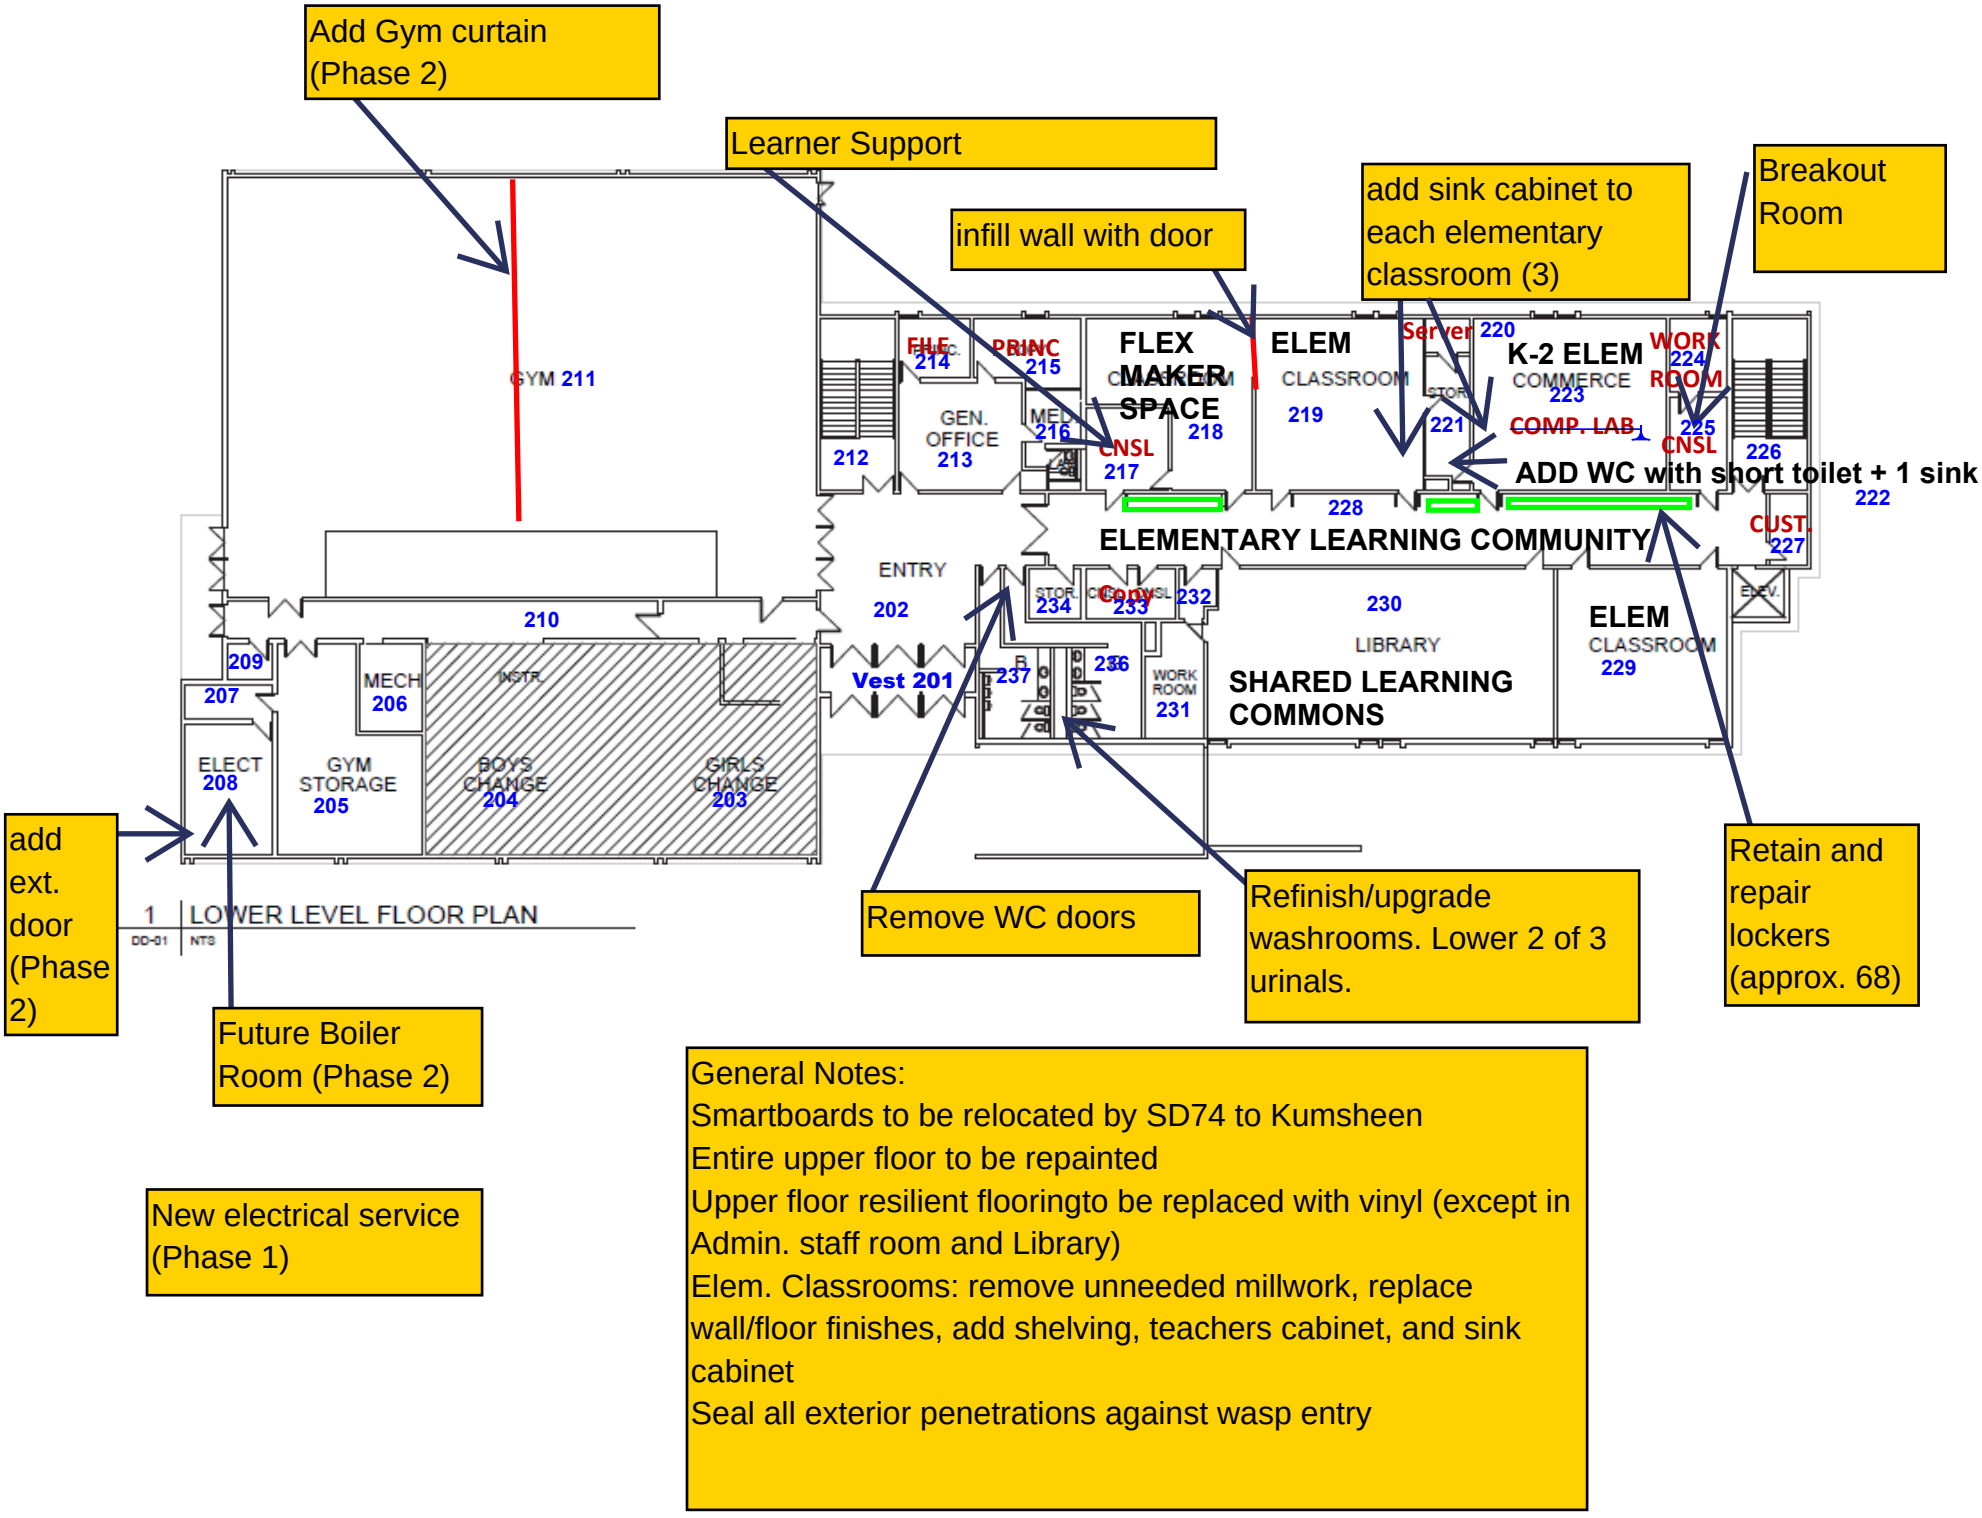
Add Gym curtain (Phase 2)
Learner Support
infill wall with door
add sink cabinet to each elementary classroom (3)
Breakout Room
GYM 211
FLEX MAKER SPACE
ELEM CLASSROOM
K-2 ELEM COMMERCE
WORK ROOM
COMP. LAB
CNSL
ADD WC with short toilet + 1 sink
ELEMENTARY LEARNING COMMUNITY
CUST.
ENTRY
Vest 201
LIBRARY
SHARED LEARNING COMMONS
ELEM CLASSROOM
GEN. OFFICE
MECH
INSTR.
ELECT
GYM STORAGE
BOYS CHANGE
GIRLS CHANGE
WORK ROOM
add ext. door (Phase 2)
Future Boiler Room (Phase 2)
Remove WC doors
Refinish/upgrade washrooms. Lower 2 of 3 urinals.
Retain and repair lockers (approx. 68)
1 LOWER LEVEL FLOOR PLAN
New electrical service (Phase 1)
General Notes:
Smartboards to be relocated by SD74 to Kumsheen
Entire upper floor to be repainted
Upper floor resilient flooringto be replaced with vinyl (except in Admin. staff room and Library)
Elem. Classrooms: remove unneeded millwork, replace wall/floor finishes, add shelving, teachers cabinet, and sink cabinet
Seal all exterior penetrations against wasp entry

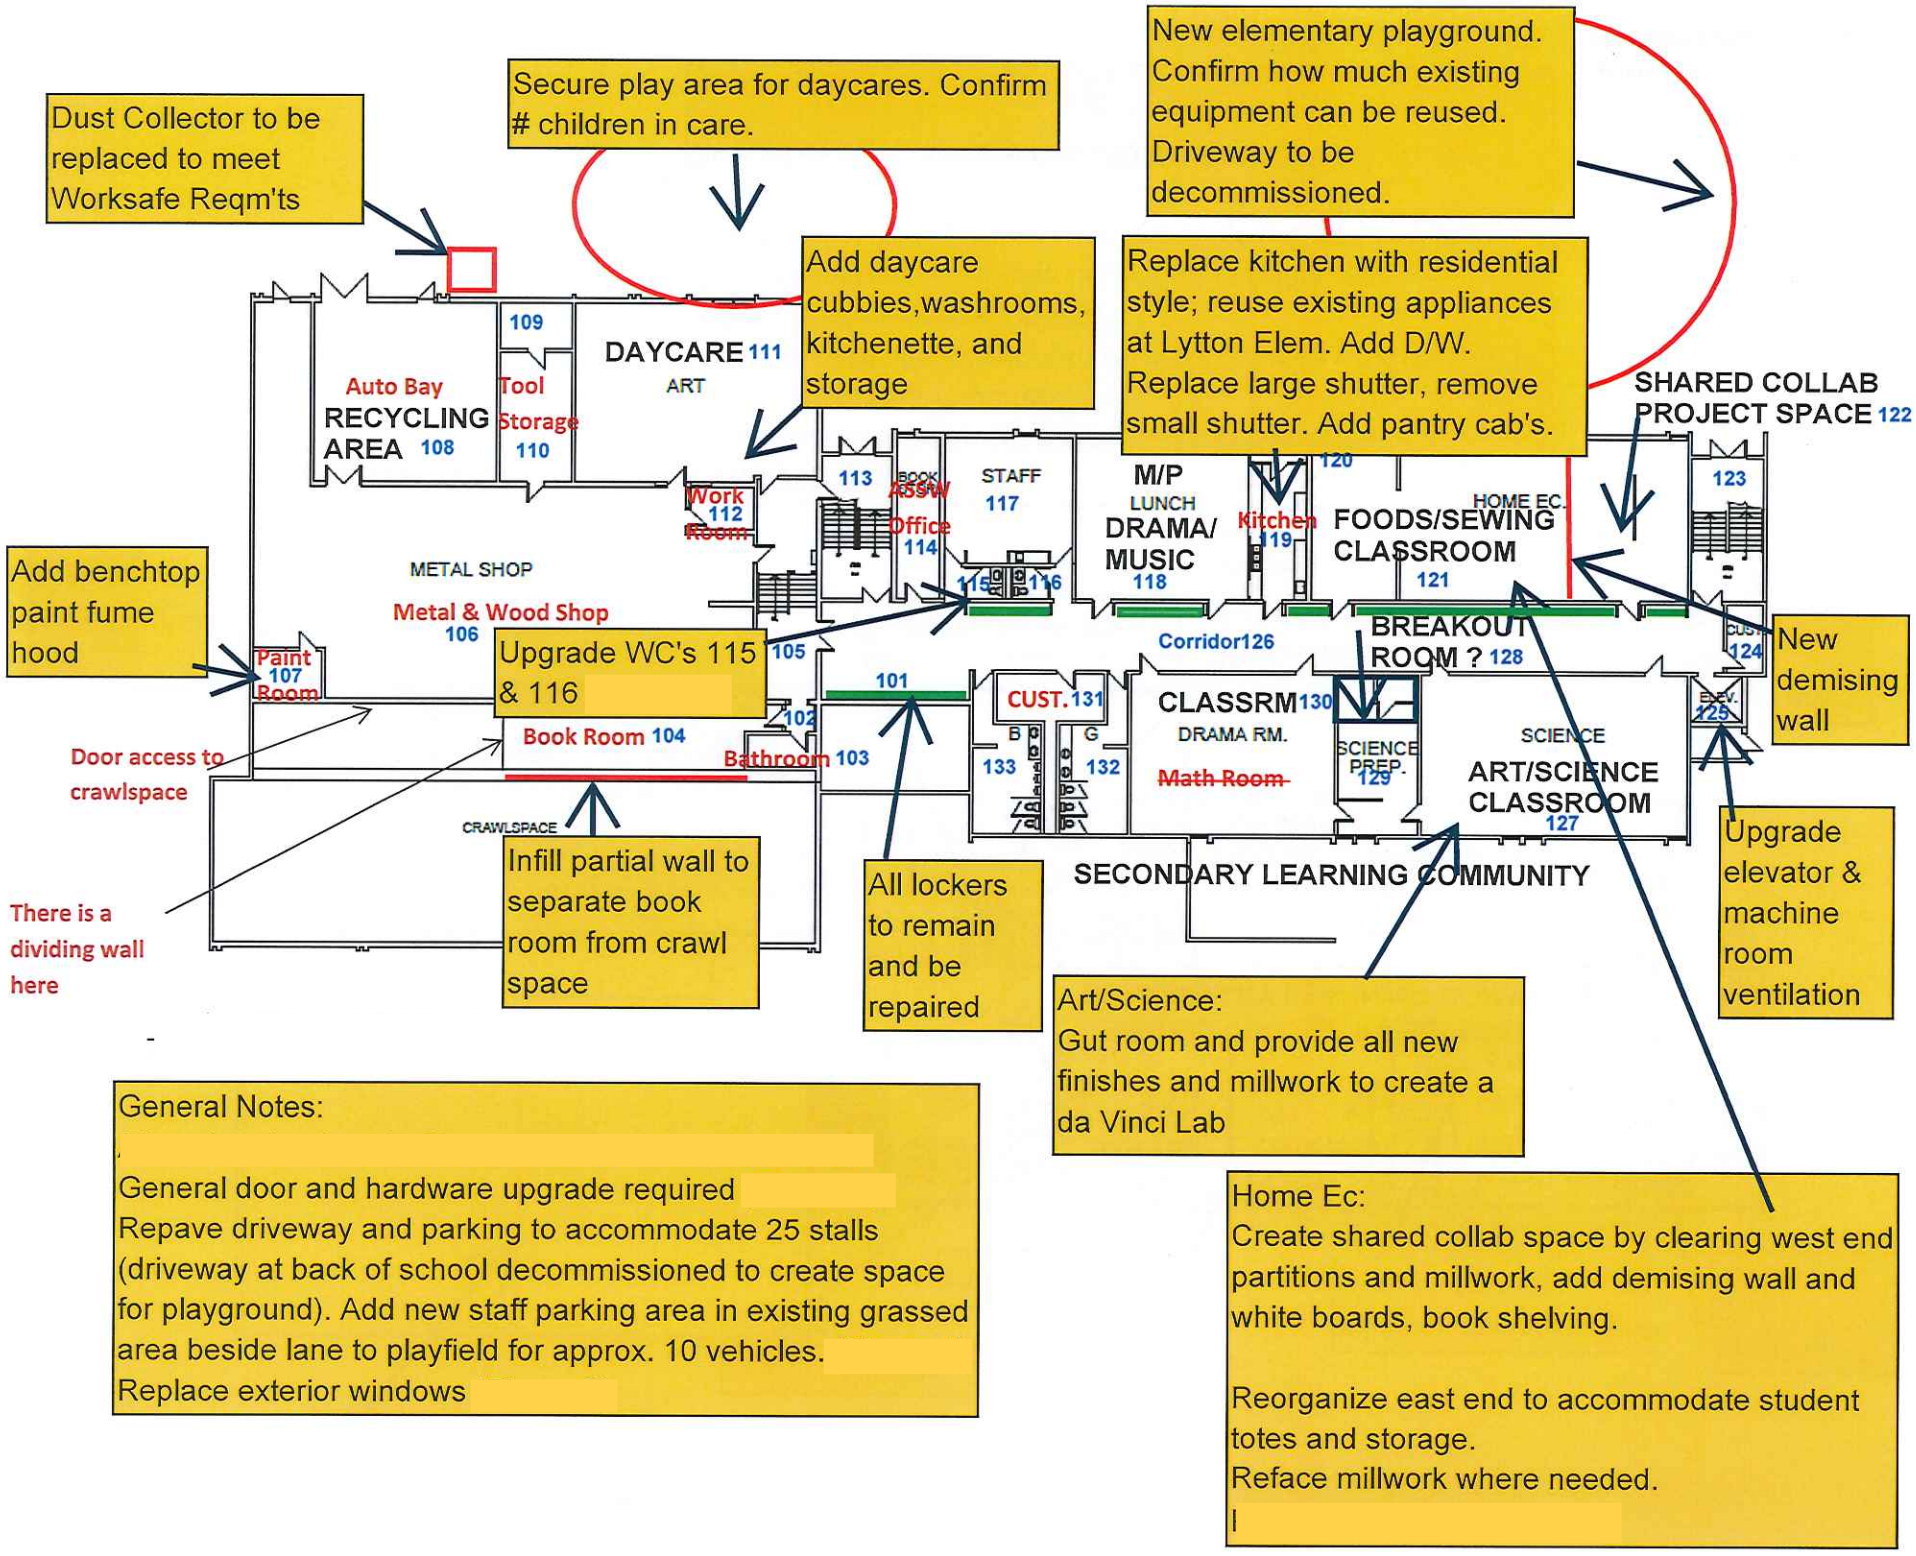
Dust Collector to be replaced to meet Worksafe Reqm'ts
Secure play area for daycares. Confirm # children in care.
New elementary playground. Confirm how much existing equipment can be reused. Driveway to be decommissioned.
Add daycare cubbies,washrooms, kitchenette, and storage
Replace kitchen with residential style; reuse existing appliances at Lytton Elem. Add D/W. Replace large shutter, remove small shutter. Add pantry cab's.
SHARED COLLAB PROJECT SPACE 122
Add benchtop paint fume hood
Upgrade WC's 115 & 116
New demising wall
Door access to crawlspace
There is a dividing wall here
Infill partial wall to separate book room from crawl space
All lockers to remain and be repaired
Upgrade elevator & machine room ventilation
Art/Science:
Gut room and provide all new finishes and millwork to create a da Vinci Lab
Home Ec:
Create shared collab space by clearing west end partitions and millwork, add demising wall and white boards, book shelving.
Reorganize east end to accommodate student totes and storage.
Reface millwork where needed.
General Notes:
General door and hardware upgrade required
Repave driveway and parking to accommodate 25 stalls (driveway at back of school decommissioned to create space for playground). Add new staff parking area in existing grassed area beside lane to playfield for approx. 10 vehicles.
Replace exterior windows
Auto Bay
RECYCLING AREA 108
109
Tool Storage 110
DAYCARE 111
ART
Work Room 112
113
BOOK ASSN Office 114
STAFF 117
M/P
LUNCH
DRAMA/ MUSIC 118
120
Kitchen 119
HOME EC.
FOODS/SEWING CLASSROOM 121
123
METAL SHOP
Metal & Wood Shop 106
115
116
Corridor126
BREAKOUT ROOM ? 128
CUST. 124
Paint Room 107
105
101
CUST. 131
CLASSRM 130
DRAMA RM.
Math Room
SCIENCE PREP. 129
SCIENCE
ART/SCIENCE CLASSROOM 127
ELEV. 125
Book Room 104
102
Bathroom 103
B
G
133
132
CRAWLSPACE
SECONDARY LEARNING COMMUNITY